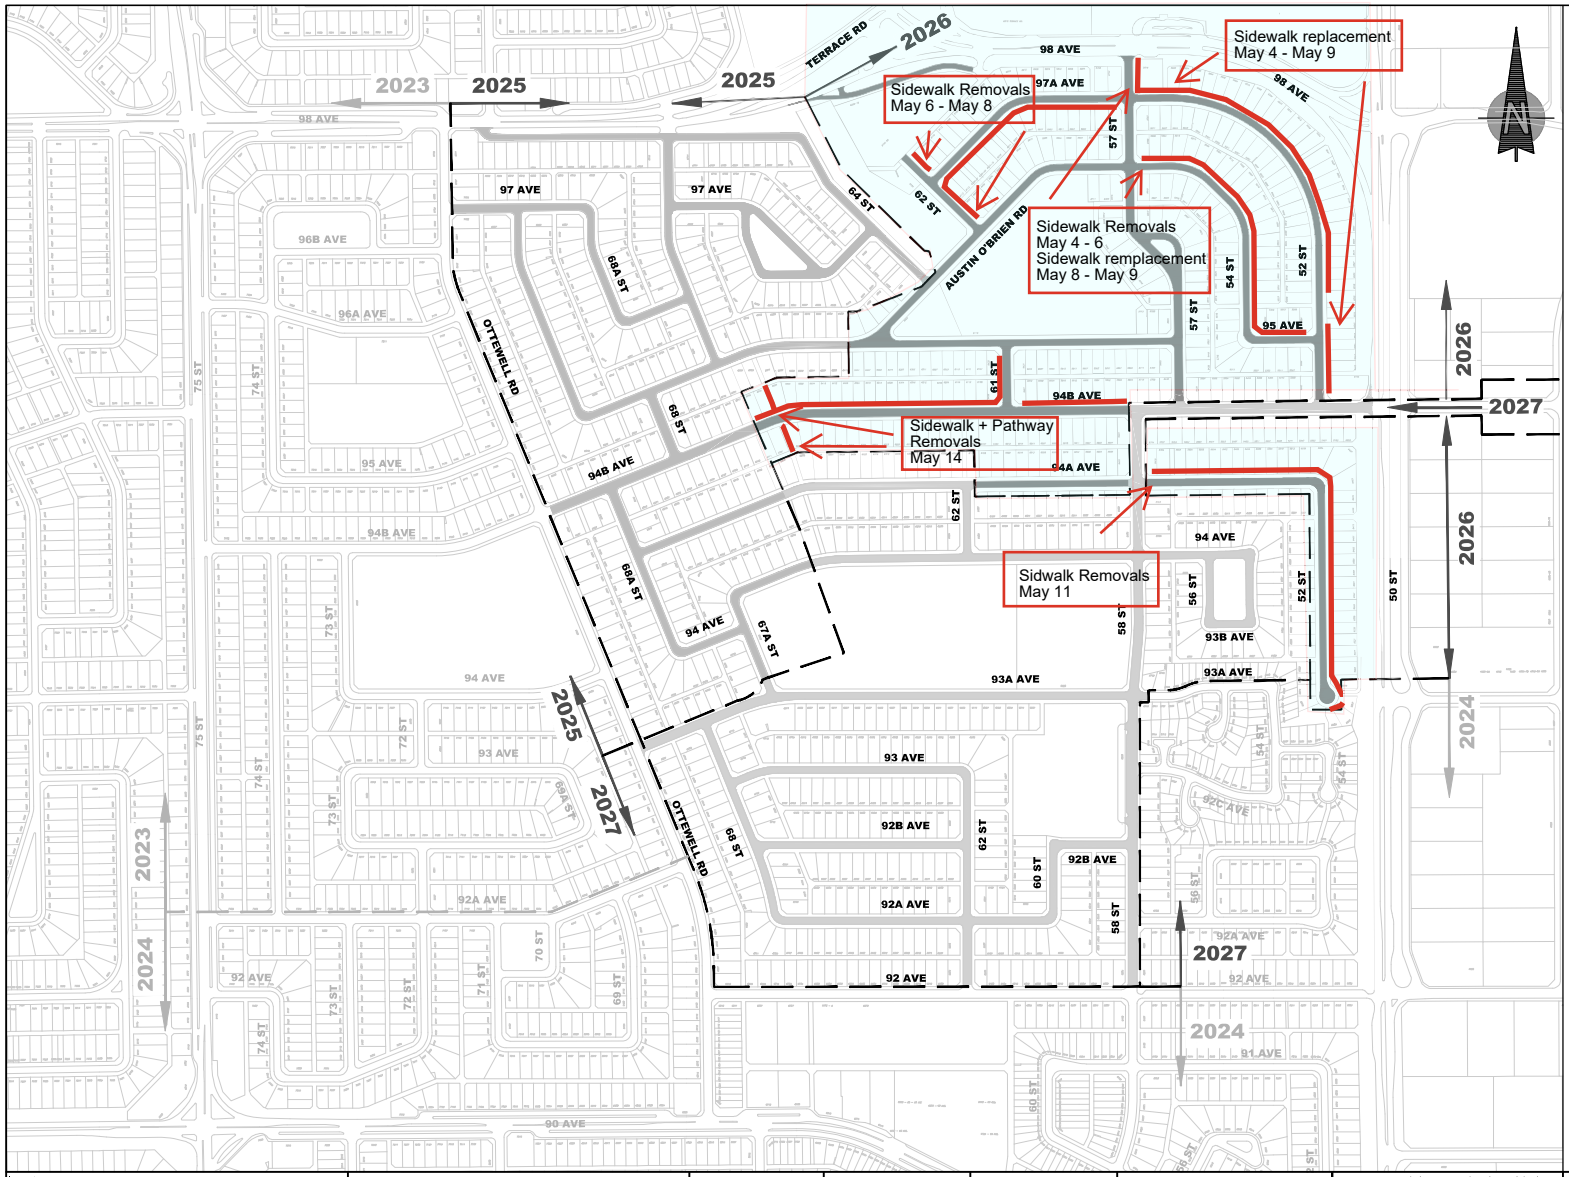

LEGEND

- PROJECT 23
- PROJECT 24
- PROJECT 25

Legend

- Sidewalk Work + Restricted Parking
- Road Closures

Issues / Revisions					
Ltr.#	Date	Author	Review	Check	Description

Branch: BUILDING GREAT NEIGHBOURHOODS
Dept: INTEGRATED INFRASTRUCTURE SERVICES
Scale: N.T.S.

FOR INFORMATION ONLY

Project: OTTEWELL EAST NBHD RENEWAL
Location: 50 STREET TO OTTEWELL ROAD
98 AVENUE TO 92 AVENUE
Drawing Title: LOCAL IMPROVEMENT PROJECT
Drawing Number: OTTE 251 005
File:

Edmonton